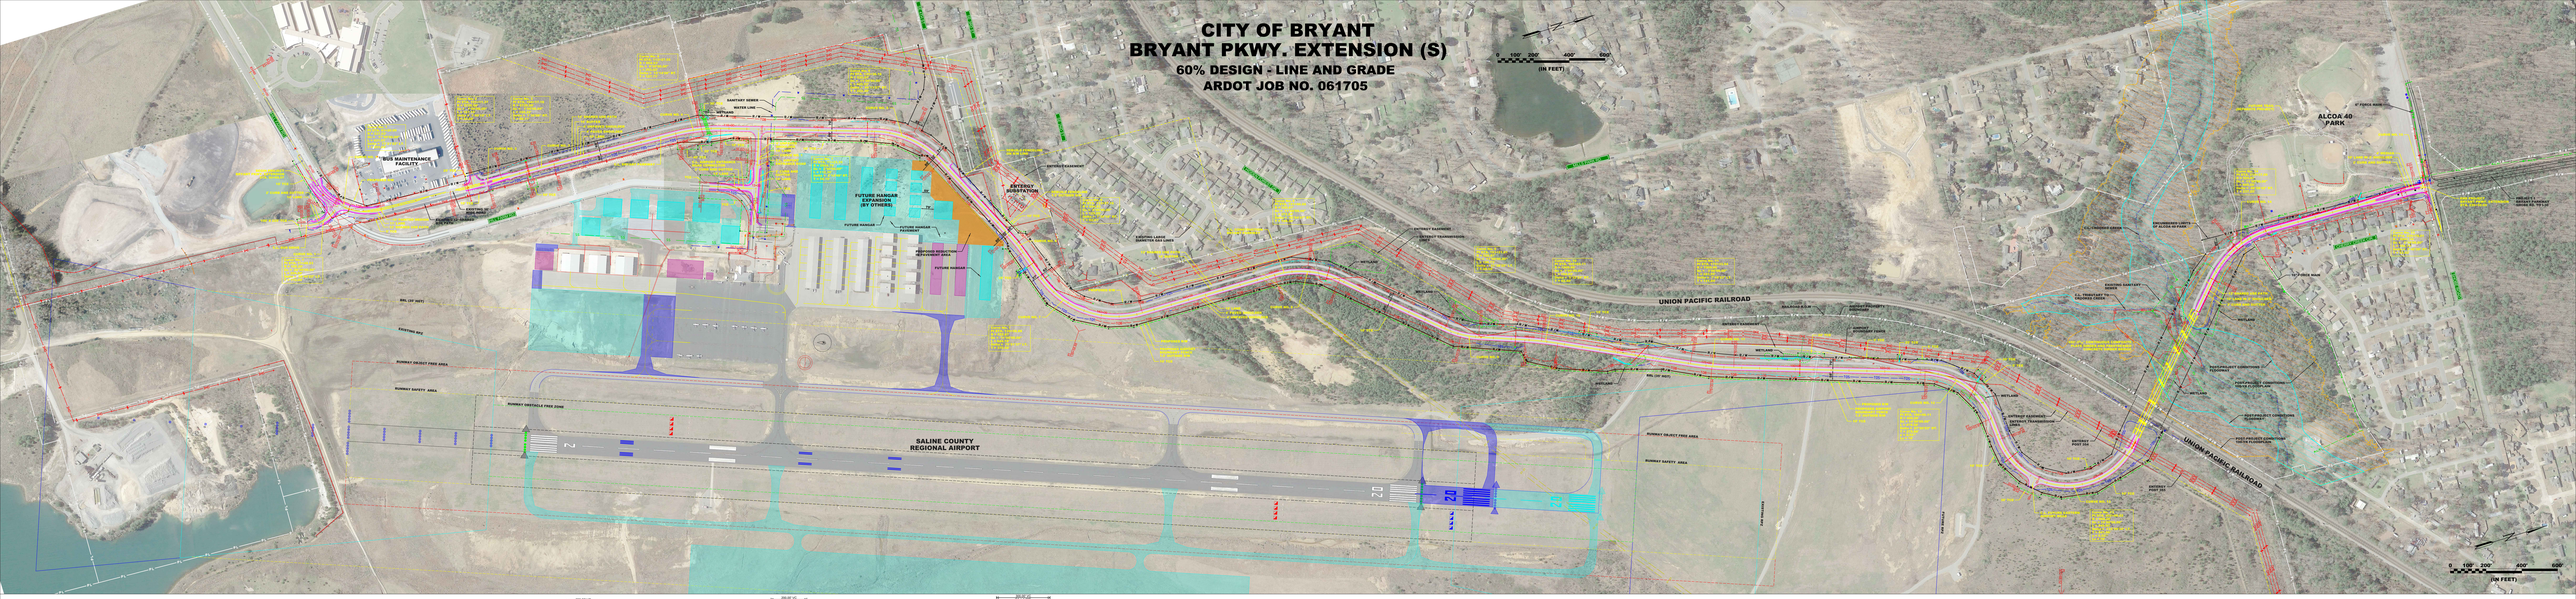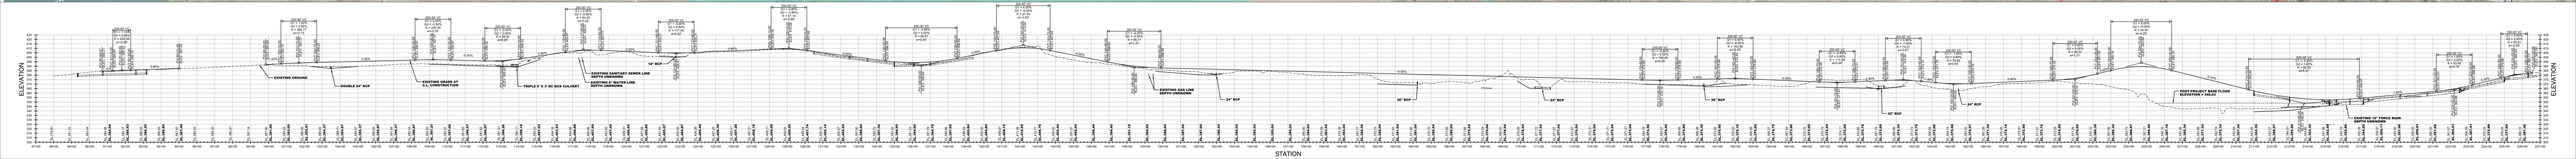# CITY OF BRYANT
# BRYANT PKWY. EXTENSION (S)
## 60% DESIGN - LINE AND GRADE
## ARDOT JOB NO. 061705